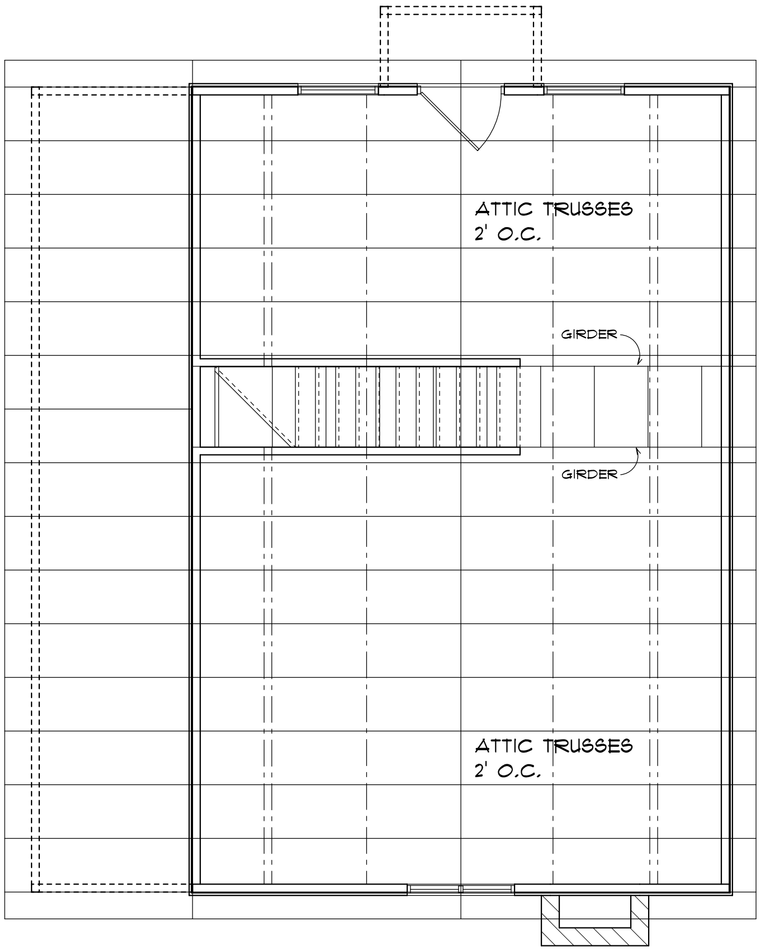

ROOF FRAMING PLAN
SCALE: 1/4" = 1'-0"

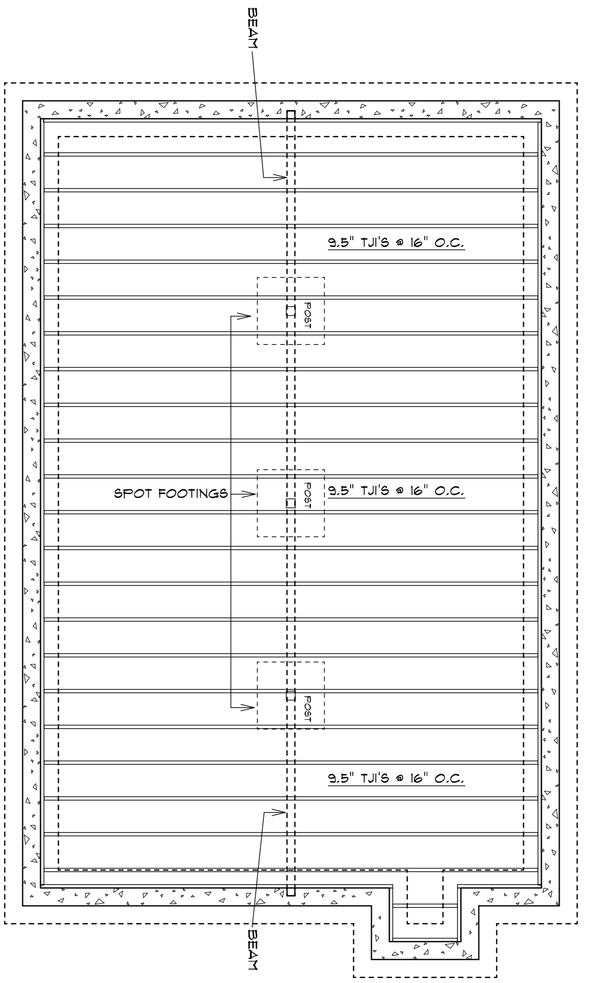

FLOOR JOIST FRAMING PLAN
SCALE: 1/4" = 1'-0"

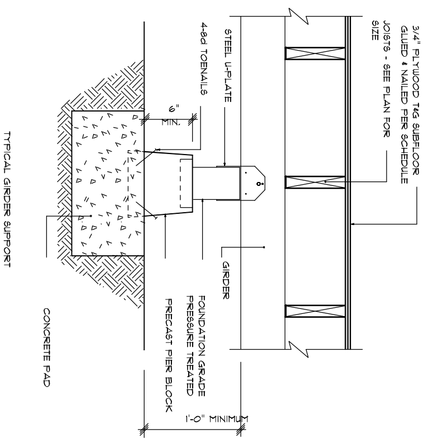

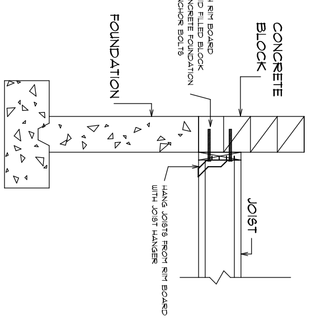
CONCRETE BLOCK
FOUNDATION
ATTACH RIM BOARD TO SOLID FILLED BLOCK OR CONCRETE FOUNDATION WITH ANCHOR BOLTS
JOIST
HANG JOISTS FROM RIM BOARD WITH JOIST HANGER

STANDARD STAIR DETAIL

MIN. STAIR LANDING 36"
4' MIN. AND 8' MAX RISER HEIGHT AND 9" MIN. TREAD
STAIR LANDING TO BE SAME WIDTH AS STAIR WIDTH
STAIRS WITH 4 OR MORE RISERS OR HIGHER THAN 30"
ABOVE GRADE OR FLOOR REQUIRE HAND RAIL.
HANDRAILS TO BE BETWEEN 34" AND 38" ABOVE STAIR NOSING
RAILS SPACING CAN NOT ALLOW 4" SPHERE TO PASS THROUGH

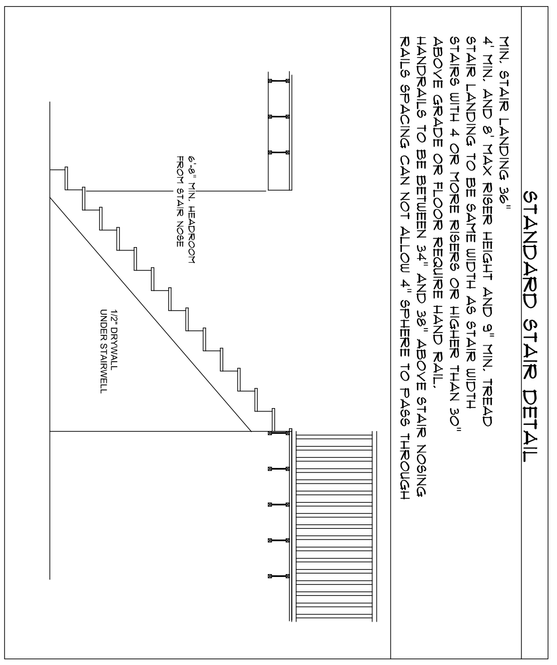

cabinsandsheds

SCALE 1/4" = 1'-0"	APPROVED	DRAWN BY
DATE July 31, 2008		REVISED
DRAWING NUMBER SHEET 3	PLAN NAME: CABIN 3	

ROOF AND FLOOR DETAILS

SINGLE USE FOR:

www.cabinsandsheds.com

These plans are the exclusive property of www.cabinsandsheds.com and are available for use, resell, reuse, ownership rights and modification through a special offer by cabinsandsheds.com to those who purchase plans as a collections from cabinsandsheds.com. All other reproduction and/or use is prohibited

IT IS THE RESPONSIBILITY OF THE PURCHASER/BUILDER OF THIS PLAN TO INSURE THAT ALL LOCAL BUILDING CODES AND REQUIREMENTS ARE MET. (STRUCTURAL, SEISMIC, SNOW, WIND, HVAC, ELECTRICAL ETC.)